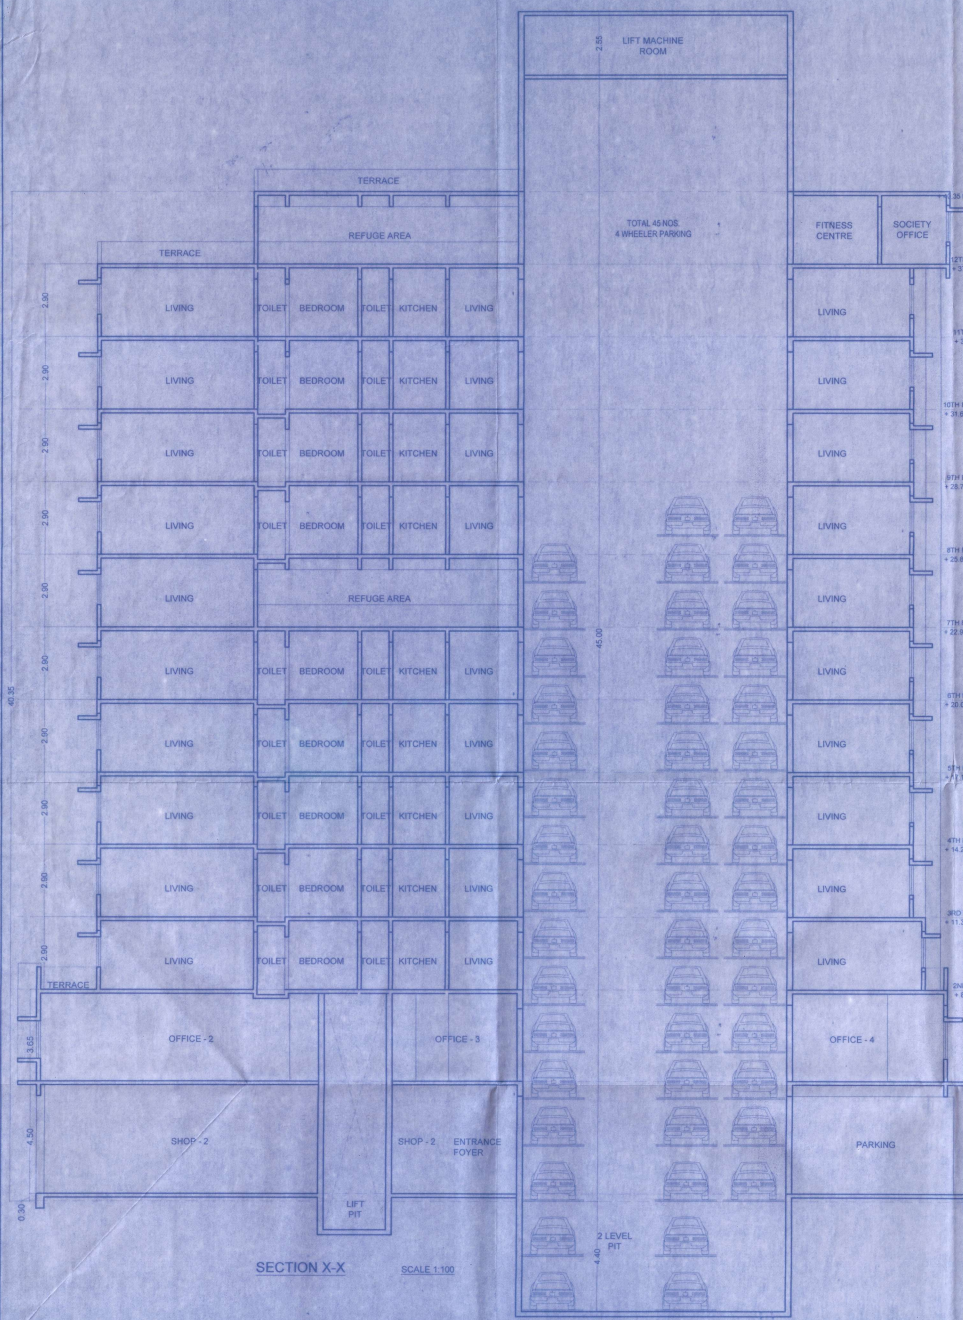

SECTION X-X

SCALE 1:100

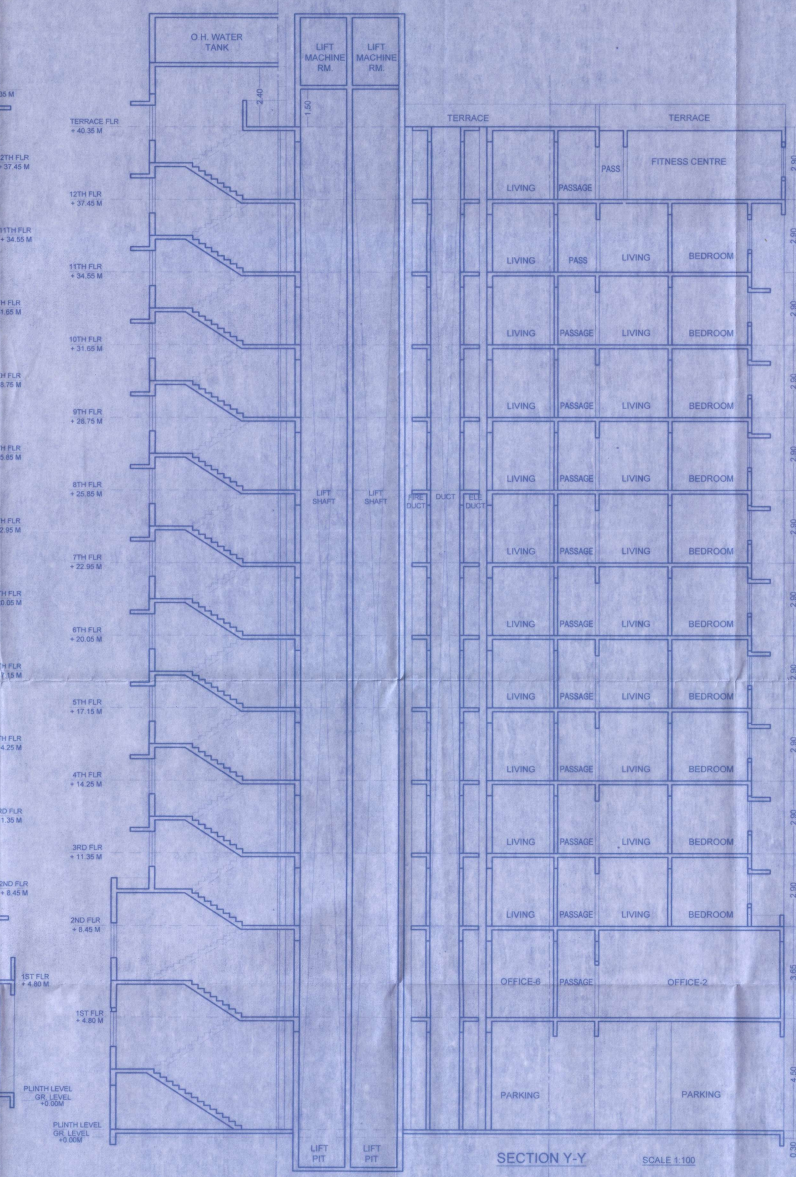

SECTION Y-Y

SCALE 1:100

Plans are approved Subject to conditions
Prescribed in Permit No. V.P. 5/2019/03
TMC/TD-DP/TPS/Amd/Mod/5/16/Rev 8 dt 26/06/2024
Dated .....

Deputy Engineer (TDD)

Executive Engineer (TDD)

Thane Municipal Corporation
The City of Thane

सावधान

"मजकूर मंजूरीप्रमाणे बांधकाम न करणे तसेच विकास नियंत्रण नियमावलीनुसार आवश्यक तेथे परवानग्या न घेता बांधकाम करणे, महाराष्ट्र प्रादेशिक व नगर रचना अधिनियमाचे कलम ५२ अनुसार दखलपात्र गुन्हा आहे. त्याकरीता जास्तीत जास्त ३ वर्ष कैद व रु. ५०००/- दंड होऊ शकतो."

THE MUNICIPAL CORPORATION OF THE CITY OF THANE

CONTENTS OF SHEET

SECTION X-X , SECTION Y-Y

DESCRIPTION OF PROPOSAL

PROPOSED BLDG. ON PLOT BEARING S.NO.101, H.NO.9(B)(P) & S.NO.101, H.NO.9(C) AT MAJIWADE, DIST. &TALUKA -THANE FOR NAVRANG CO.OP. HSG. SOCIETY.

NAME AND ADDRESS OF OWNER

MR.TUFAIL AHMED BAKHSHULLAH SIDDIQUI (PARTNER)
THROUGH M/s. ABODE BUILDERS & DEVELOPERS.
C/o. HINDUSTAN STEEL TRADERS,
ROAD NO.22, INDIRA NAGAR,
WAGLE ESTATE, THANE - 400604

SIGN. OF ARCHITECT.

NAME OF ARCHITECT.

ANIRUDDHA GURJAR.

Archit Consultants...
ARCHITECT & INT. DESIGNER.
9/2 AAKANKSHA
RAVI IND. ROAD,
PANCHPAKHADI , THANE (W)
THANE 400602
PH.: 5367246 , 5427739

DRG. NO.:	DATE :	SCALE :	DRN BY :
MUN.- 05	08 / 08 / 2022	AS SHOWN	A.R. RIA